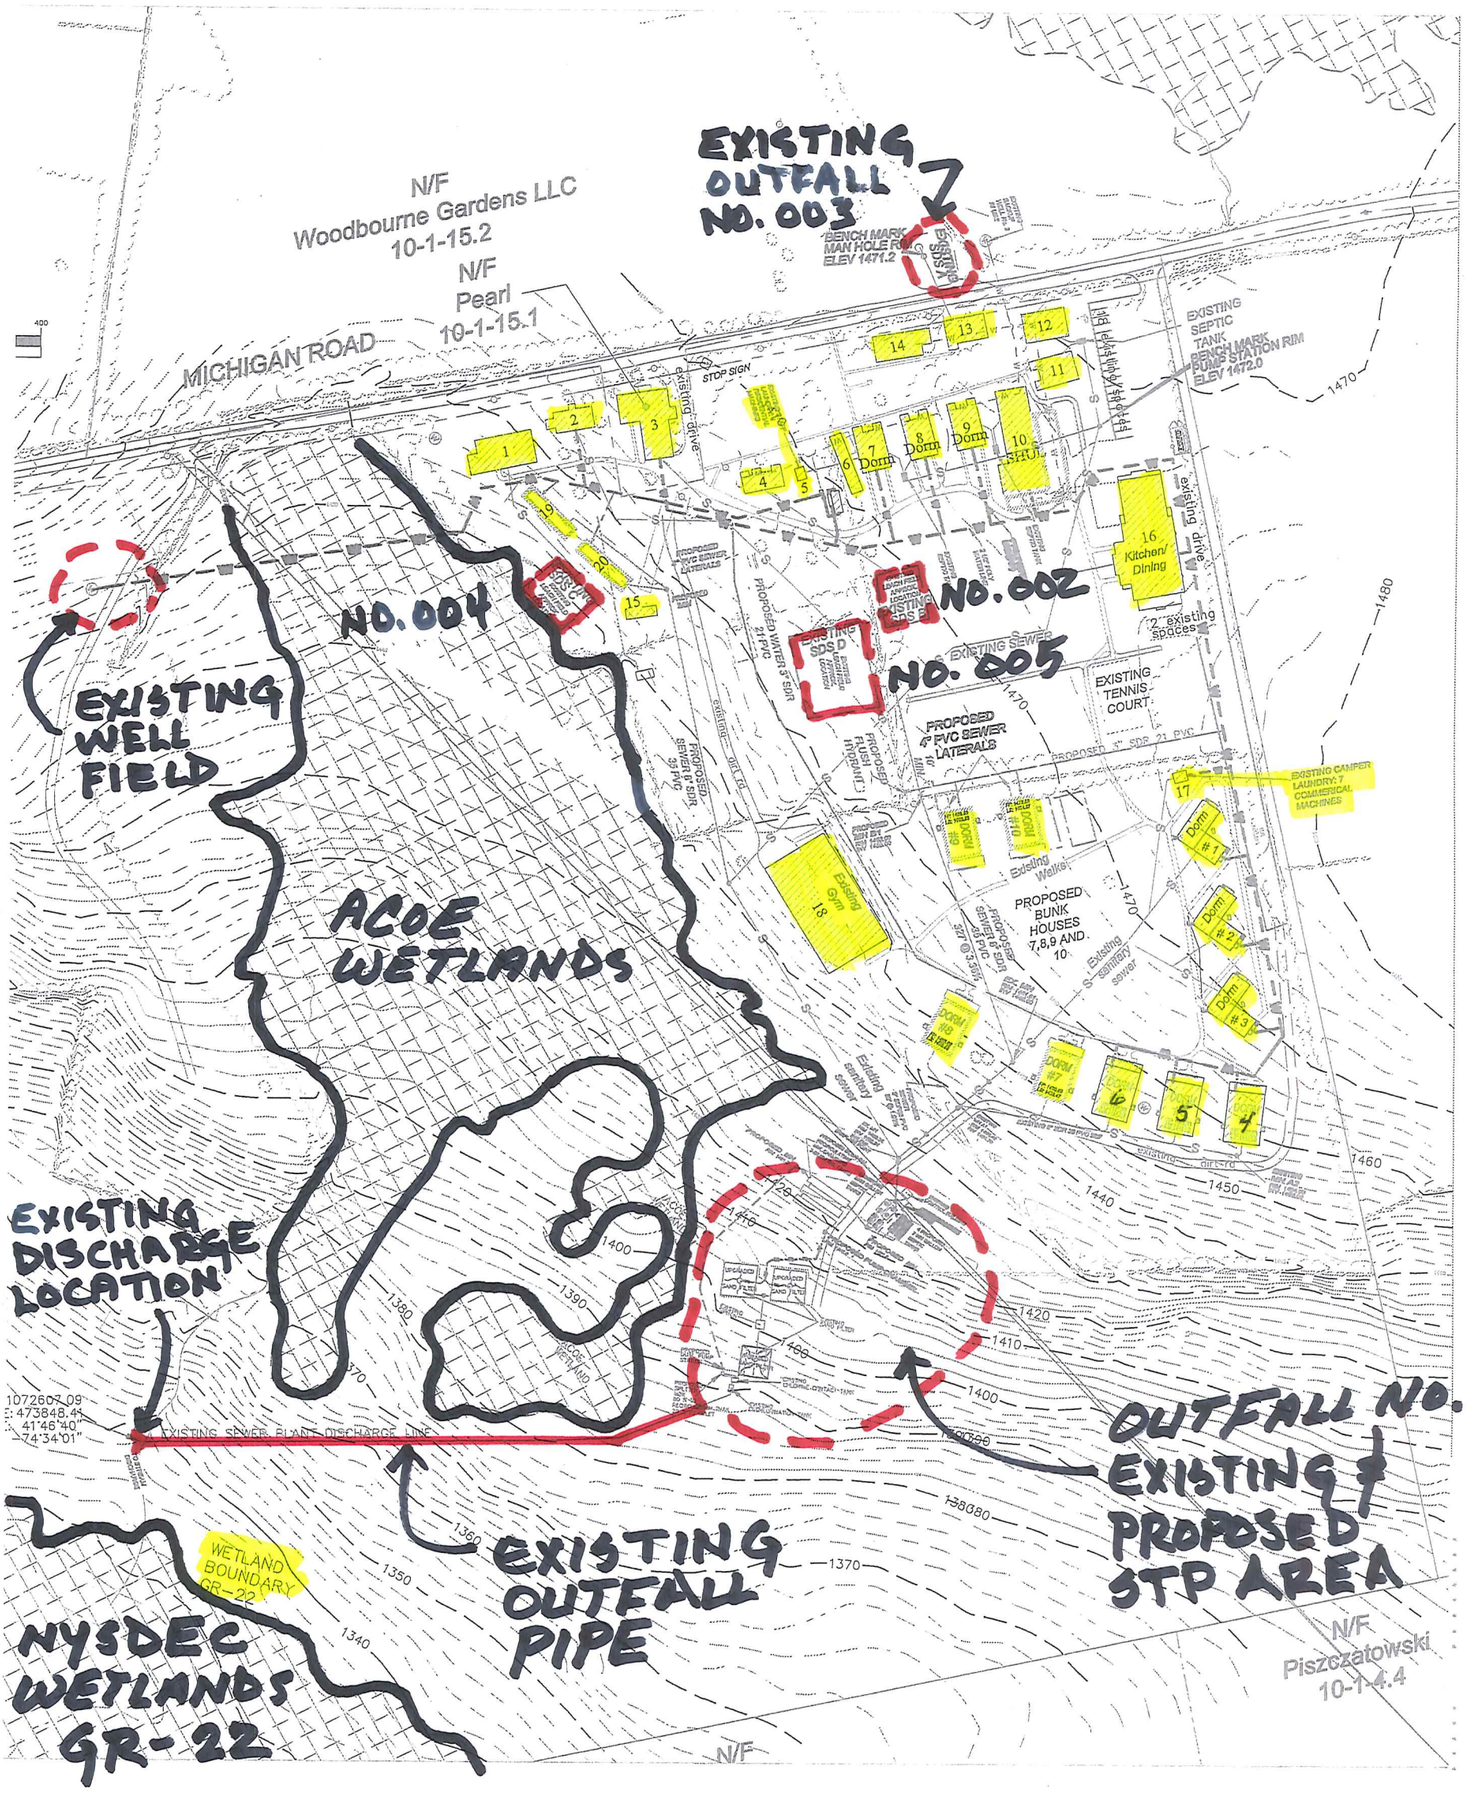


CAMP ORAYSA – SITE PLAN

NTS

UNAUTHORIZED ALTERATION OR ADDITION TO A PLAN BEARING A LICENSED ENGINEER'S SEAL IS A VIOLATION OF SECTION 7209, SUBSECTION 2, OF THE NEW YORK STATE EDUCATION LAW.
COPIES FROM THE ORIGINAL OF THIS PLAN NOT MARKED WITH AN ORIGINAL OF THE ENGINEERS' INKED SEAL OR HIS EMBOSSED SEAL SHALL NOT BE CONSIDERED TO BE A VALID TRUE COPY.